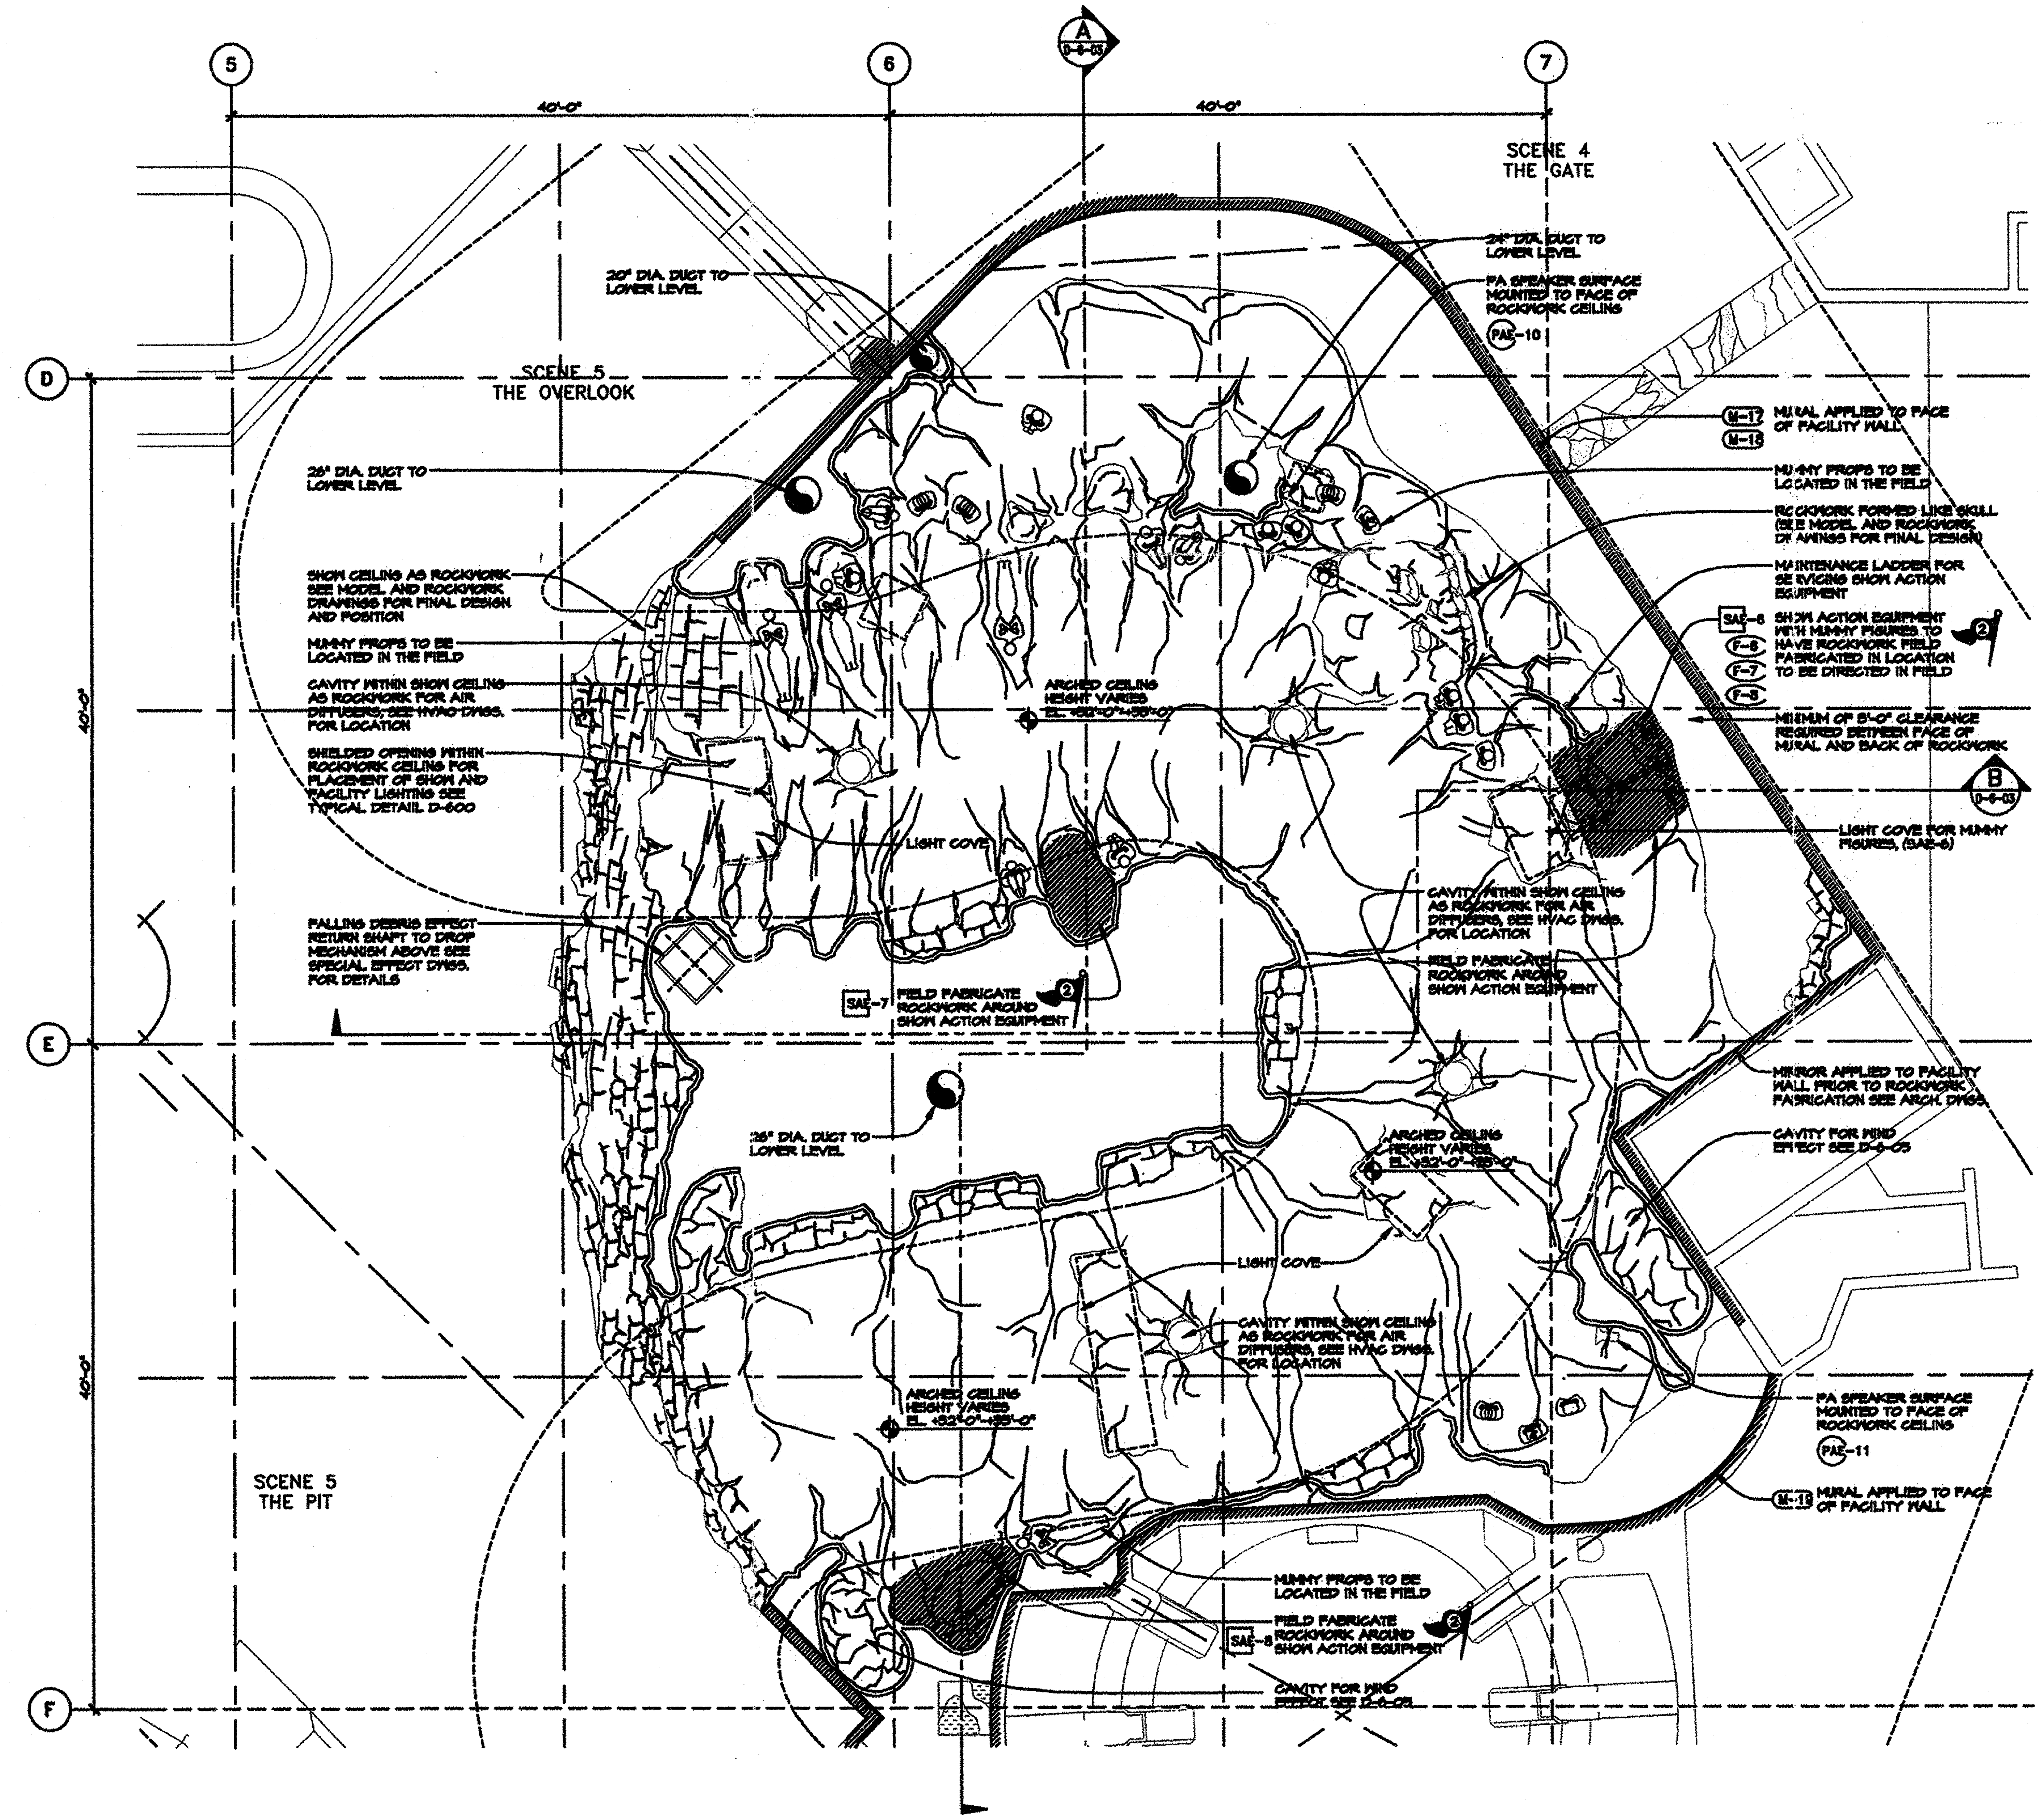


REFLECTED CEILING PLAN: MUMMY CHAMBER

SCALE: 1/4" = 1'-0"

SCENE 6

D-107 | D-6-02

FIELD FLAG NOTES

(1) SHOW ACTION EQUIPMENT WITH MUMMY FIGURES TO HAVE ROCKWORK FIELD FABRICATED IN LOCATION TO BE DIRECTED IN FIELD


PROP NOTES:

P-512-1 THRU P-512-70 — SKELETON PROPS TO BE MODIFIED INTO MUMMYS AT TUJUNGA BY SHOW PRODUCTION WITH DIRECTION BY ART DIRECTOR PRIOR TO INSTALLATION IN THE FIELD.

P-572-636 — 65 SKULLS TO BE MODIFIED AS PER ART DIRECTION BY SHOW PRODUCTION AND FIELD DIRECTED FOR FINAL LOCATIONS

GENERAL NOTES:

- SHOW SET DRAWINGS SERVE AS A COORDINATION TOOL DESCRIBING THE FORM AND DESIGN OF THE SHOW. FINAL FINISH AND CHARACTER IS DETERMINED BY THE ART DIRECTOR.
- REFER TO MODEL AND ILLUSTRATIONS FOR GENERAL ART DIRECTION AND INTENT (CHARACTER AND THEMING).
- REFER TO FACILITY DRAWINGS FOR CURRENT STRUCTURAL AND ARCHITECTURAL INFORMATION.

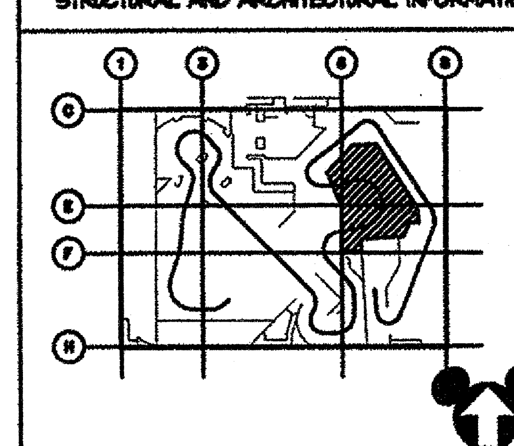

KEY PLAN: UPPER LEVEL

SCALE: NONE

ISSUE NO.	DATE	ISSUED FOR
1	9/1/93	95% RELEASE FOR PRODUCTION
2	12/10/93	FACILITY COMPLETION PACKAGE

DESCRIPTION OF REVISIONS

NOTICES:

CONTRACTOR SHALL VERIFY ALL CONDITIONS ON JOB SITE & NOTIFY THE THE PROJECT ENGINEER OF ANY VARIATIONS FROM DIMENSIONS SHOWN ON THESE DRAWINGS BEFORE PROCEEDING WITH ANY CONSTRUCTION.

KEY PERSONS AND APPROVALS

PROJECT MANAGER: DAVID TODD
FACILITY DESIGN MANAGER: VAL USLE
PROJECT SHOW PRODUCER: SUSAN BONDS
PROJECT SHOW SET DESIGNER: DAVID EDMINSTER
DRAWN: BROWNE
CHECKED:
APPROVED:
DATE: 9/21/93
E.F. NO.: D-6-02

Walt Disney Imagineering
1401 Flower Street
Glendale, CA 91221-5020
(818) 544-6500

PROJECT DESIGNED FOR: Disneyland®
ANAHEIM, CALIFORNIA

PROJECT AREA: ADVENTURELAND
UNIT NAME: INDIANA JONES EXPEDITIONS
W.B.S. NO.:
SHEET TITLE: SCENE 6: REFL. CLG. PLAN–MUMMY CHAMBER
PHASE: CD
PROJECT CODE NUMBER:
DRAWING NO.: D-6-02
REVISION NO.: △

NAME: P:\SHARED\INDY\AF\DO\WP\SC6\D-6-02.DWG DATE: DEC 07, 1993 TIME: 4:46 PM